dsb Landscape Architects

14 Hannah Place, Deakin ACT, 2600
02 6285 1955 dsb@dsbla.com.au www.dsbla.com.au

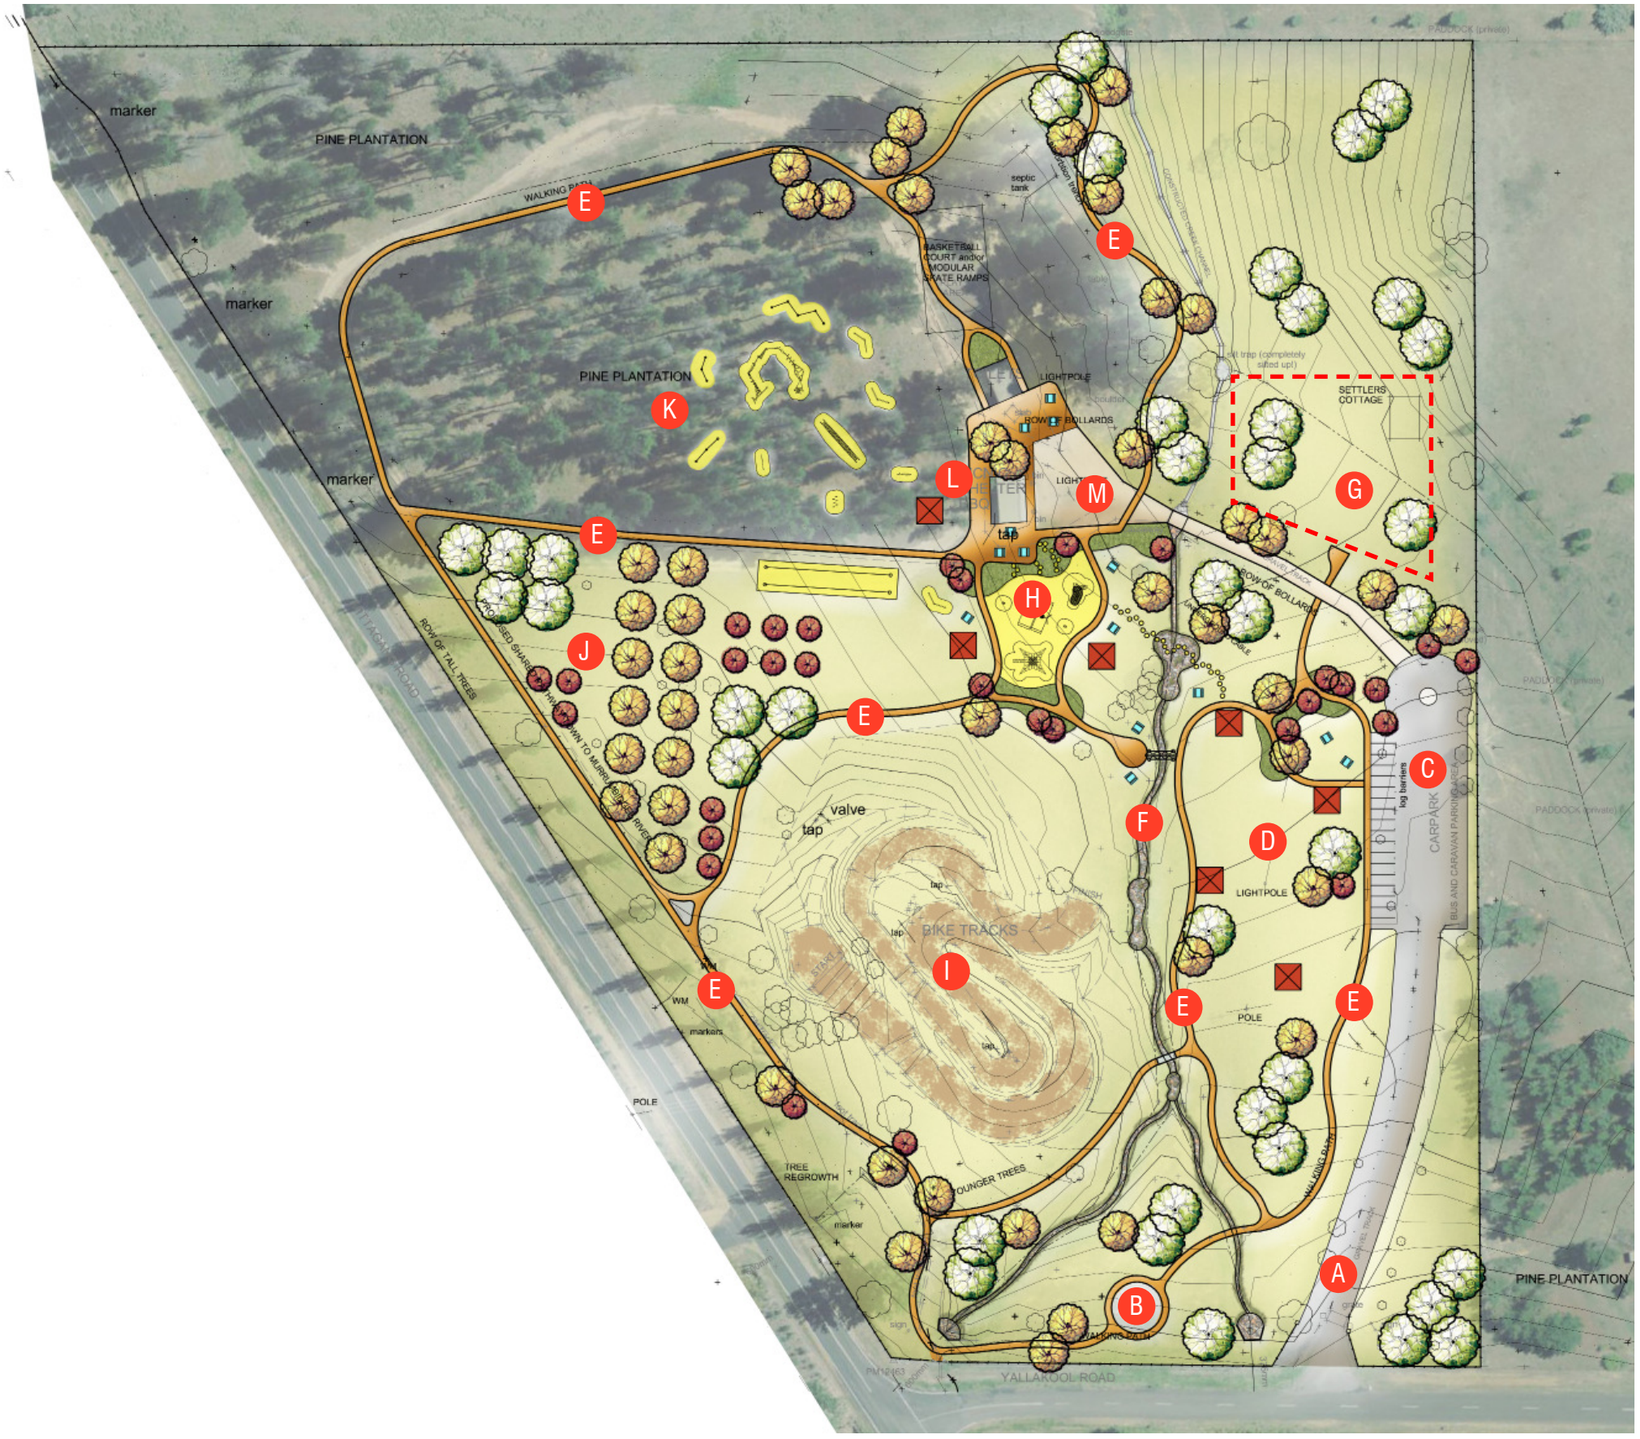

Design Notes:

- **A** Widen existing driveway entrance, relocate grate and reposition piers suitable for 2 way traffic
- **B** Proposed entry statement location. Structure to be confirmed.
- **C** New carpark with turning circle and caravan/bus parking area
- **D** Shade structures with BBQ facilities and seating to open grass area
- **E** Circulation path throughout site
- **F** Dry creek bed with multiple formal and informal crossings in order to maintain connections across the site
- **G** Dog park location
- **H** All abilities play area
- **I** Existing BMX track retained and enhanced
- **J** Arboretum
- **K** Adventure play area
- **L** Enhance existing BBQ and toilet facilities
- **M** Shared user area with vehicle control measures implemented

Design of Park and Playground Upgrade - Lions Park, Cooma

LANDSCAPE MASTER PLAN

Dwg No. 3198-MP-7 | Rev. A | Date: 10-06-2015